Corr Chnoc Wind Farm

Typical Crane Hardstanding

LEGEND

- Permanent Hardstanding
- Temporary Hardstanding
- Clearance Area

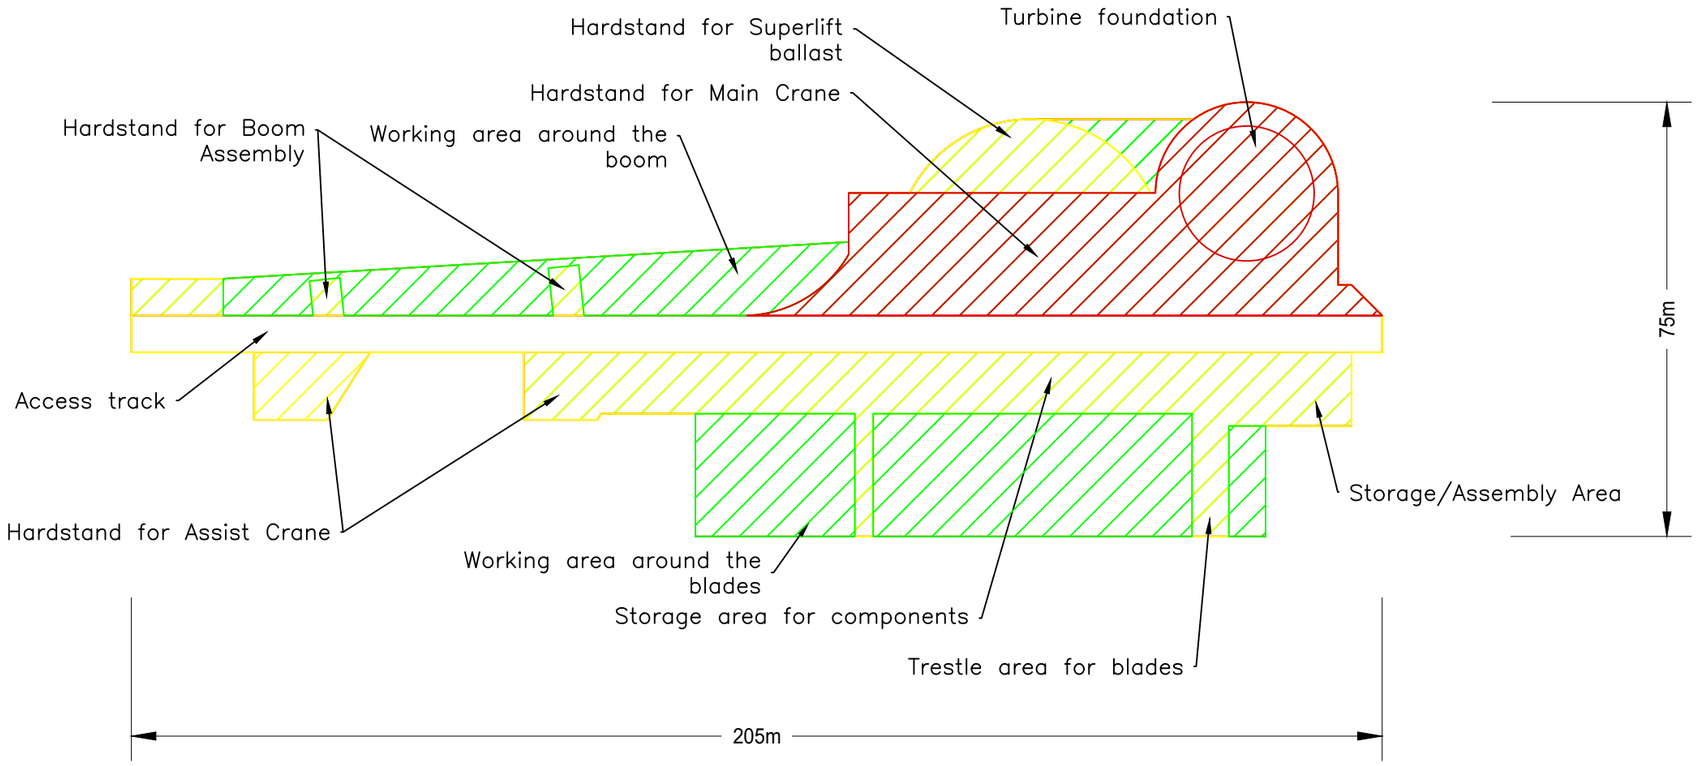

0 75 150m

Ref:	Figure 4.5
Date:	12/11/2024
Paper Size:	A3
Scale:	1:1000
Drawn by:	CN

GALILEO

163 West George Street
Glasgow
G2 2JJ
savills

© Pell Frischmann

© Crown copyright and database rights 2020 Ordnance Survey 0100031673. Contains public sector information licensed under the Open Government Licence v3.0.
© OpentStreetMap contributors