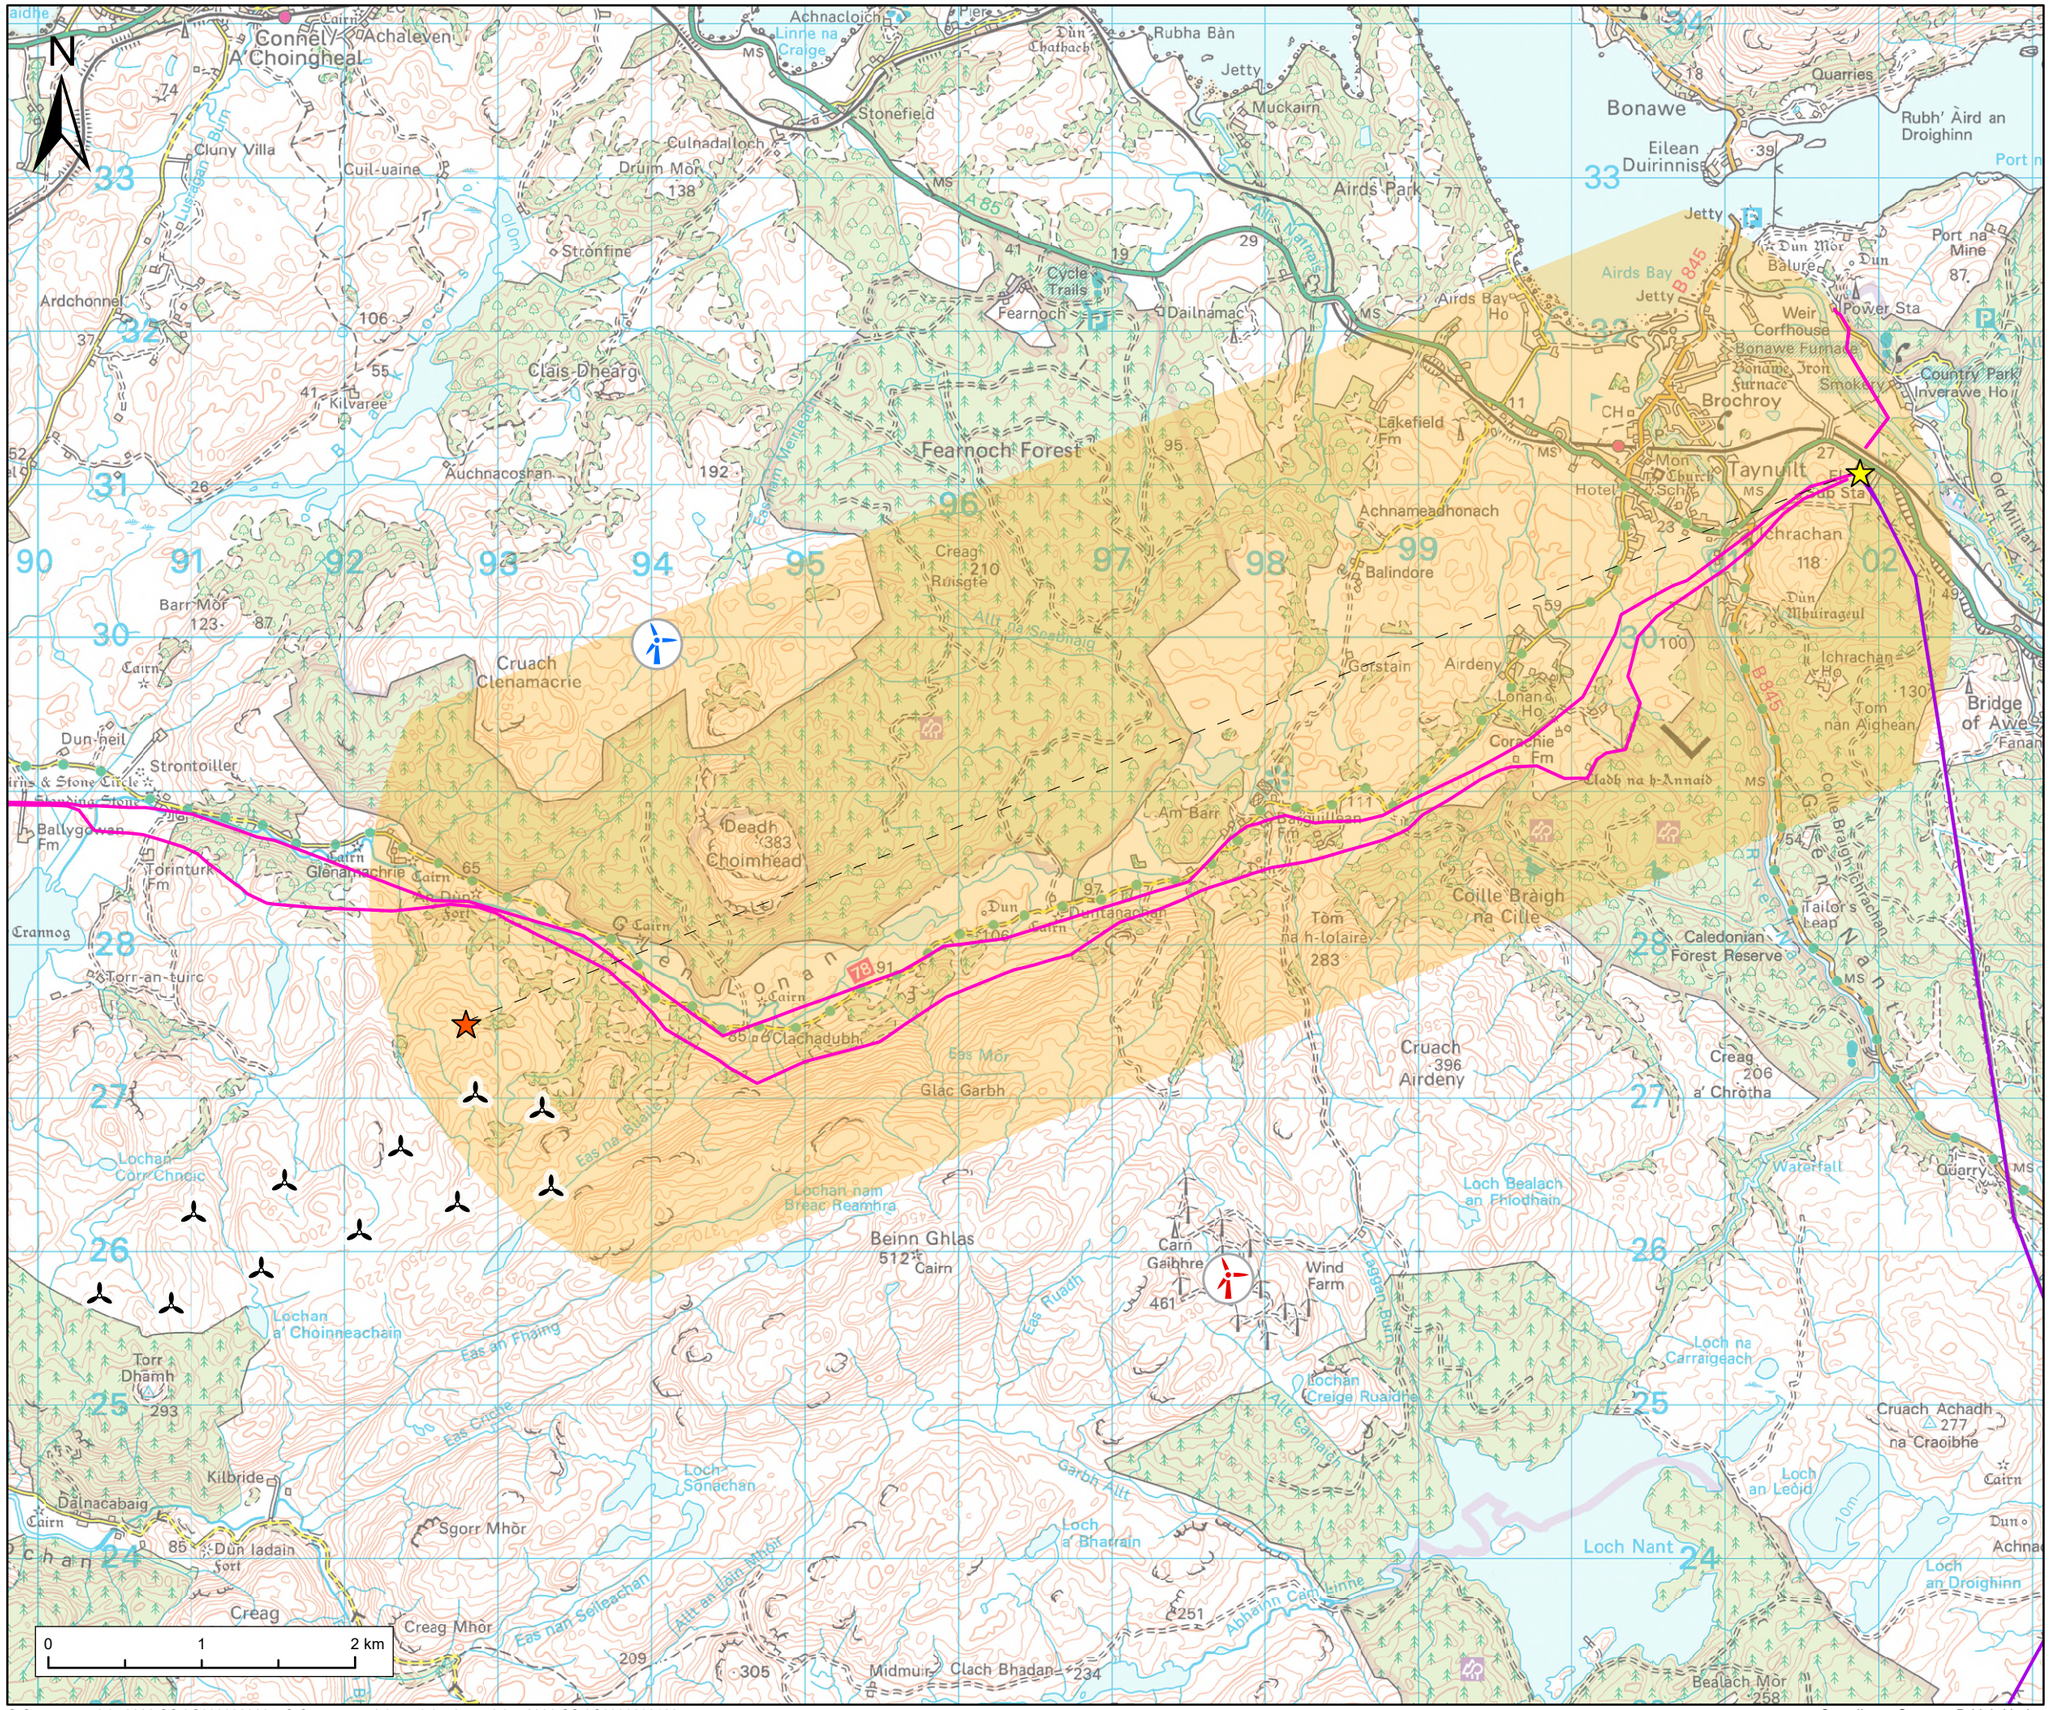



## Legend

- Proposed Turbine Layout
- Corr Chnoc Substation
- Taynuilt Substation
- Study Area
- Indicative Grid Connection Route Based on Shortest Distance
- Existing Distribution Lines (Wooden Poles)
- Existing Transmission Lines (Steel Lattice)

**Nearby Projects:**

- Beinn Ghlas & Beinn Ghlas Repowering
- Cruach Clenamacrie

Figure Title:
Indicative Grid Route & Study Area

Project Name:
Corr Chnoc Wind Farm

| Scale: | Figure No. |
|---|---|
| 1:40,000 @A3 | 1 |

| Date: | Prepared By: | Checked By: |
|---|---|---|
| October 2026 | RRK | RJ |

GALILEO EMPOWER

© Crown copyright 2026 OS AC0000820665. © Crown copyright and database rights 2026 OS AC0000808122.

Coordinate System: British National Grid. Projection: Transverse Mercator. Datum: OSGB 1936.